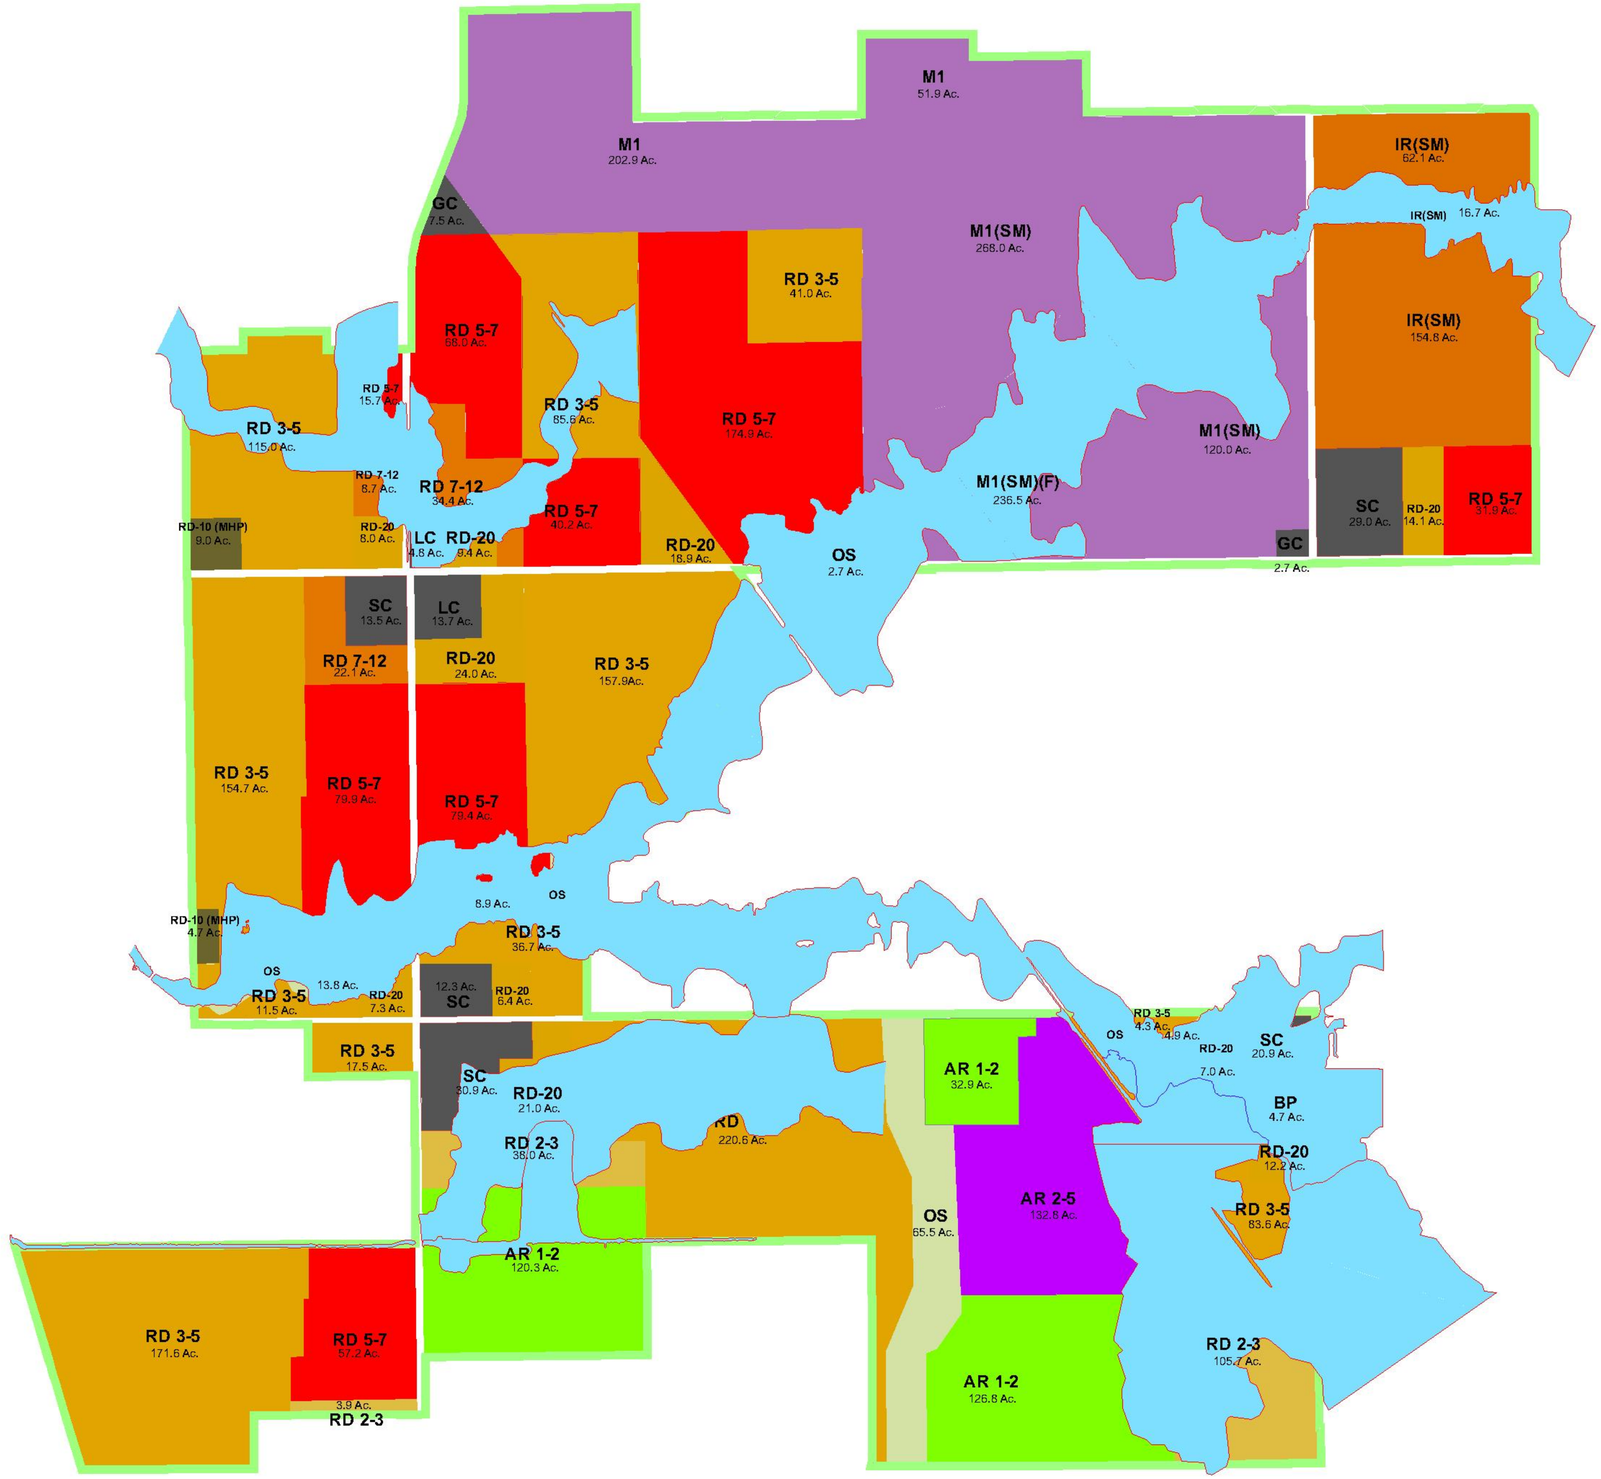

DRAWN BY: L.J.H.	DESIGN BY: B.A.T.	REVISION	DATE	DESCRIPTION	APPROVED	DATE
CHECKED BY: B.A.T.	DWG: LU-1.dwg					
Dwg.						

CIVIL ENGINEERING SOLUTIONS, INC.
1325 Howe Avenue, Suite 202
Sacramento CA. 95825
(916) 563 - 7300 fax (916) 563 - 7362

FLORIN VINEYARD GAP COMMUNITY PLAN PLANNING DEARTMENT DRAFT LAND USE WITH PRE-PROJECT FLOODPLAIN

SACRAMENTO COUNTY CALIFORNIA

DATE: 10/2007
SCALE: 1"=850'
W.O. NO. 2004.21A

SHEET LU-2 OF 4

P:\PROJECTS\2004-21A\ENG_SHTS\LU-2.DWG Jan 15, 2008-07:17 am THOMASPLUMMER