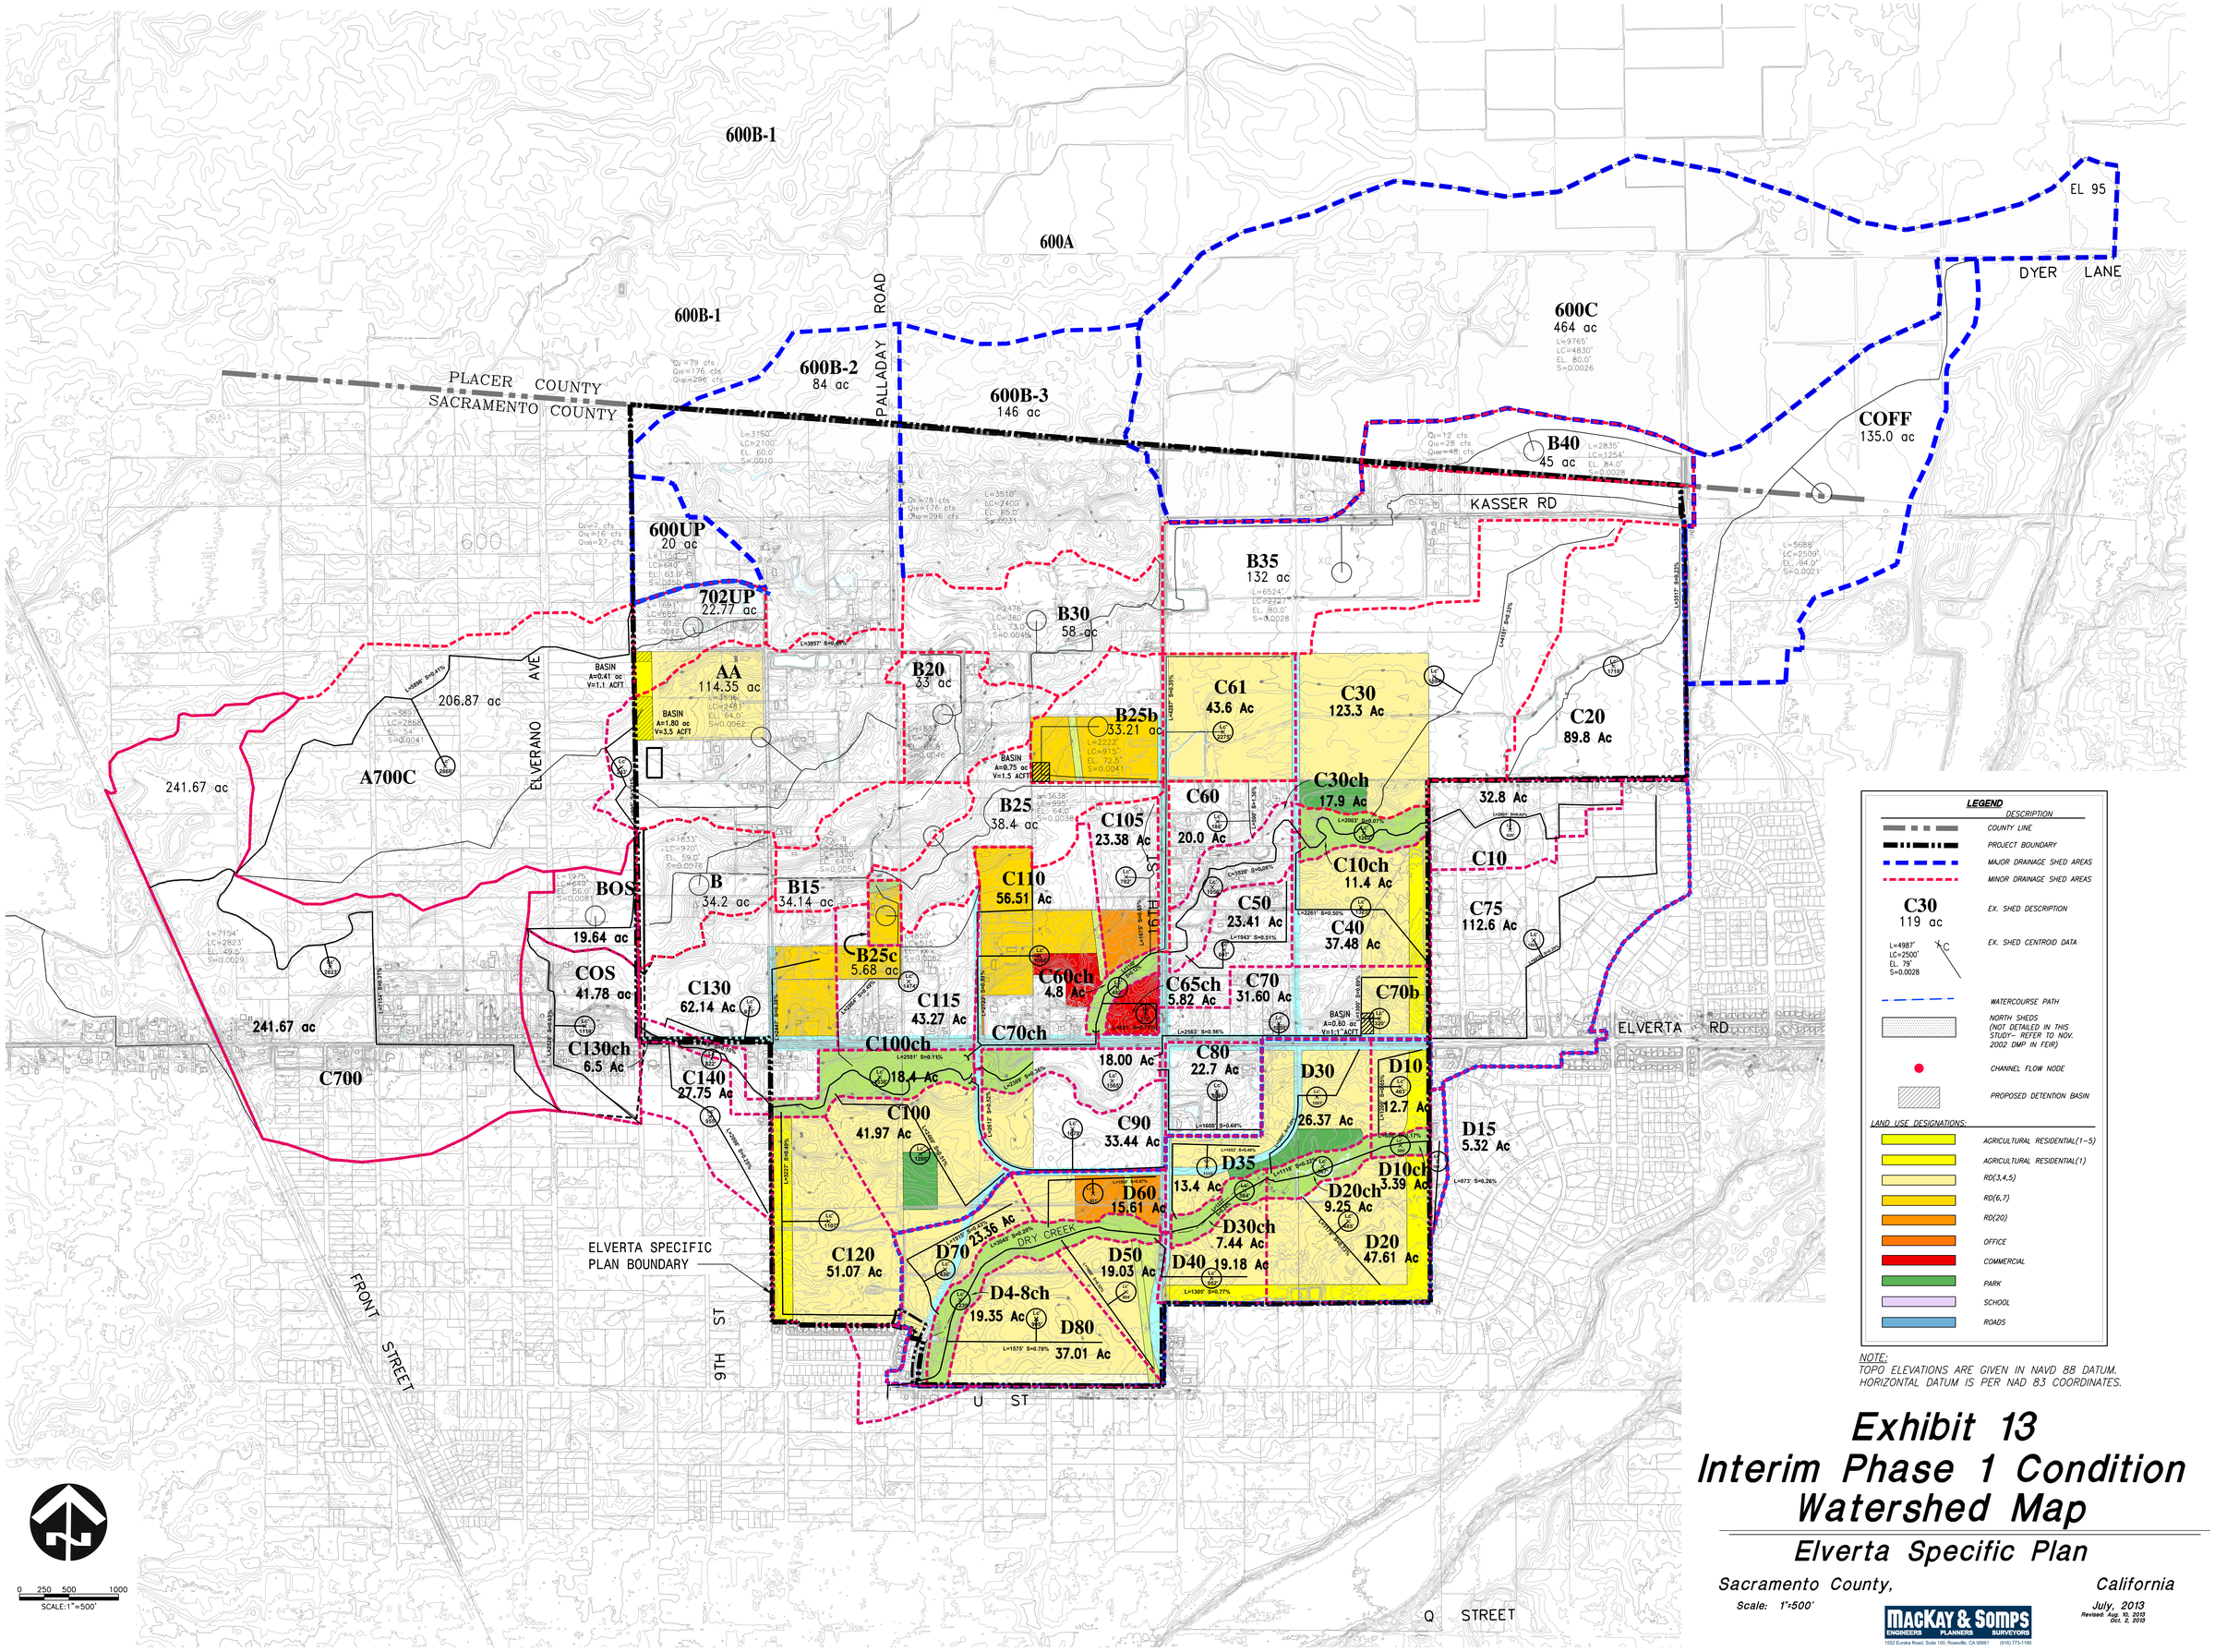

NOTE:
TOPO ELEVATIONS ARE GIVEN IN NAVD 88 DATUM.
HORIZONTAL DATUM IS PER NAD 83 COORDINATES.

Exhibit 13
Interim Phase 1 Condition Watershed Map

Elverta Specific Plan

Sacramento County, California

Scale: 1"=500'

July, 2013
Revised: Aug. 10, 2013
Oct. 2, 2013

MACKAY & SOMPS
ENGINEERS PLANNERS SURVEYORS
1552 Eureka Road, Suite 100, Roseville, CA 95661 (916) 773-1189

7501-30